11 KV FEEDERS CIRCLEWISE & SUB-STATIONWISE WITHIN MIZORAM

(AS ON 22-02-19)
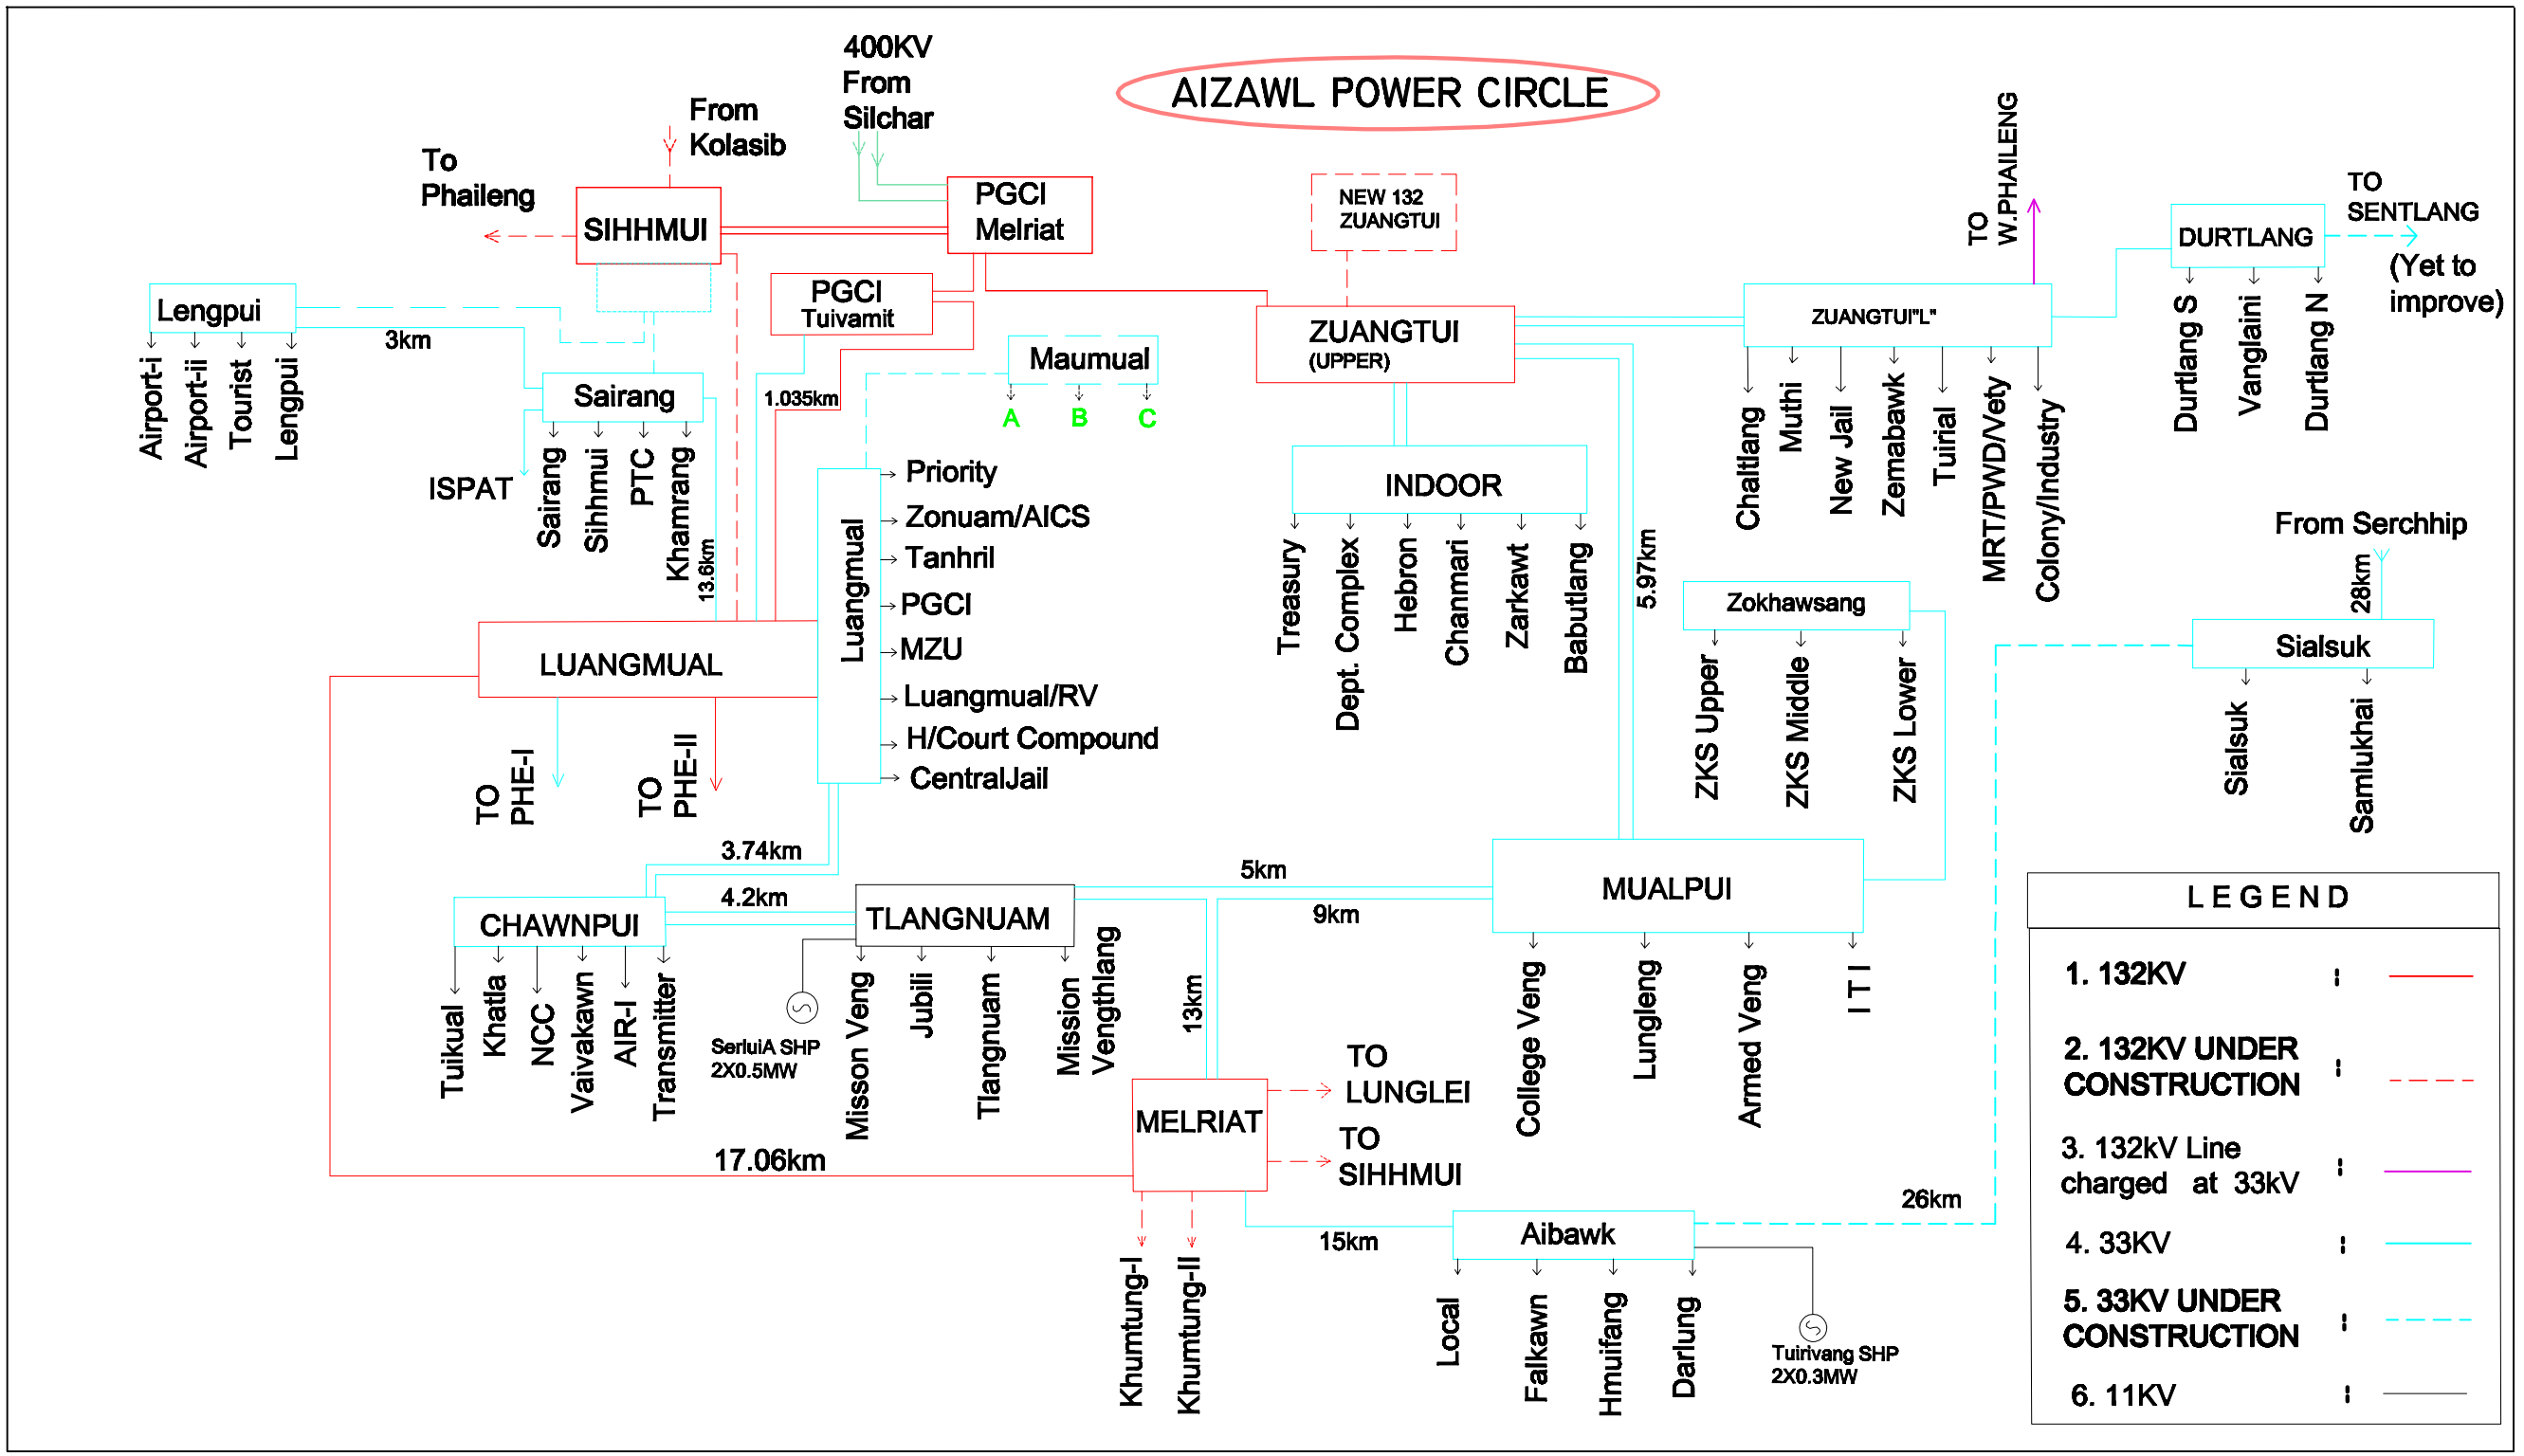
SLDC MIZORAM. AIZAWL